[illegible]

[illegible] 1:5000

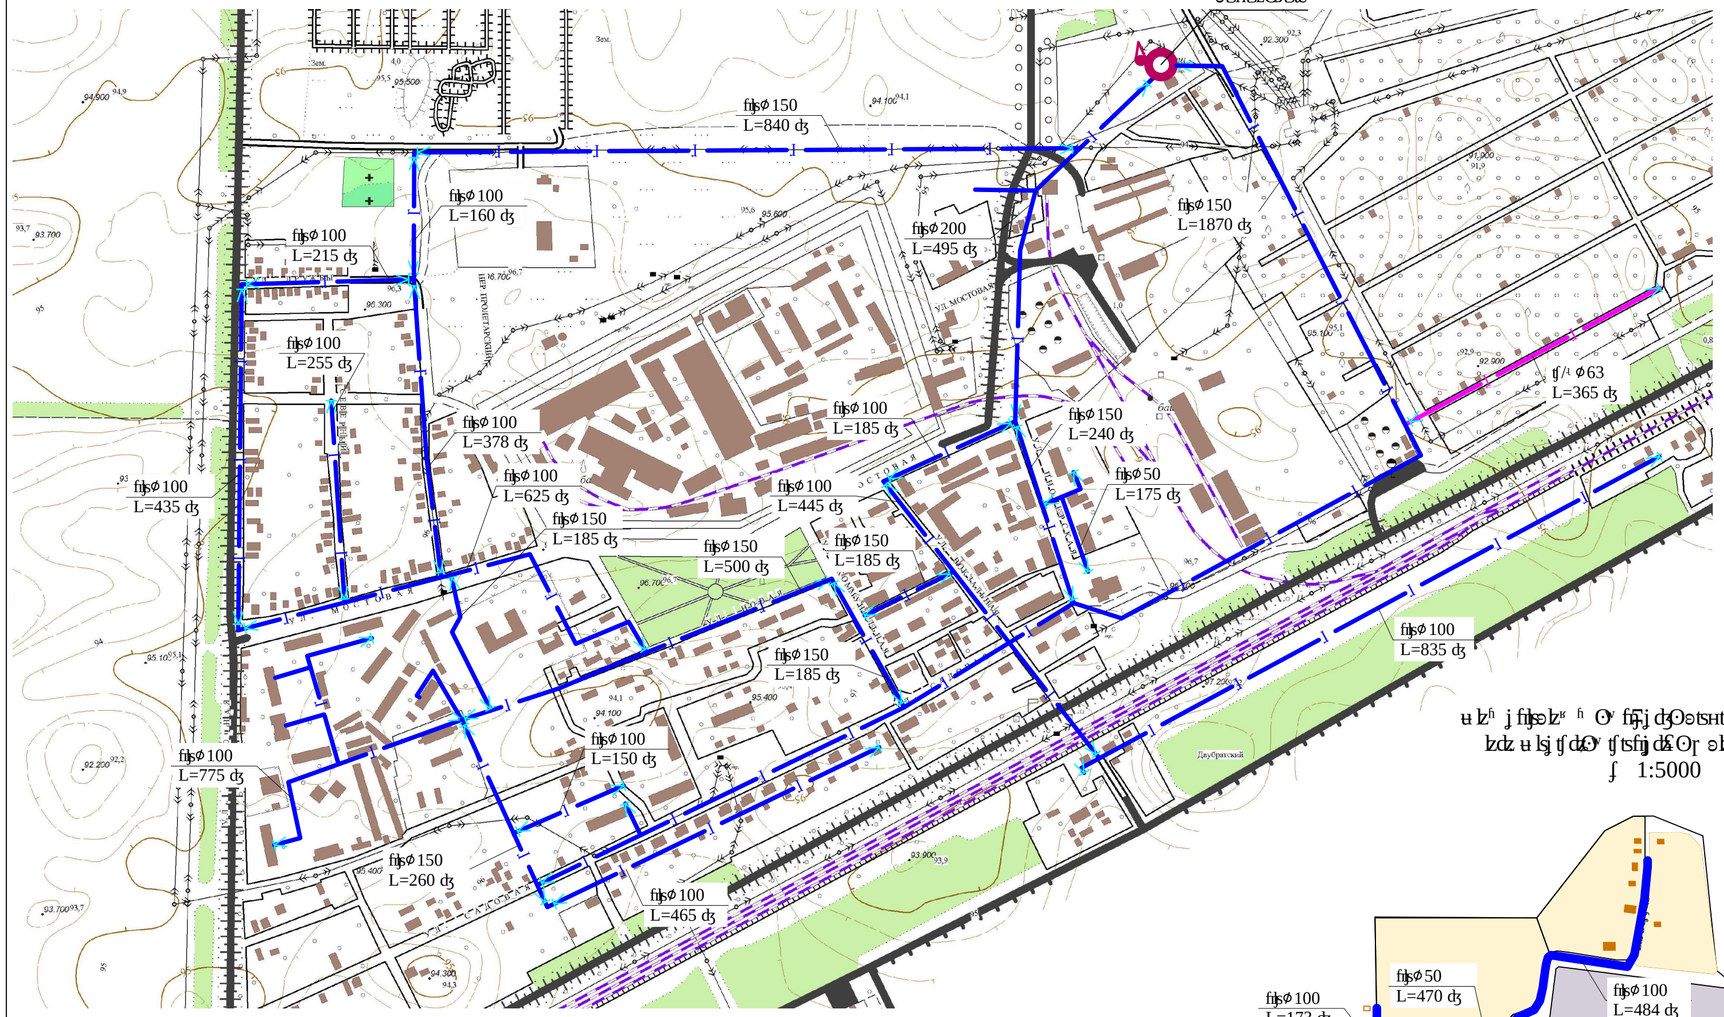

[illegible]

[illegible] 1:5000

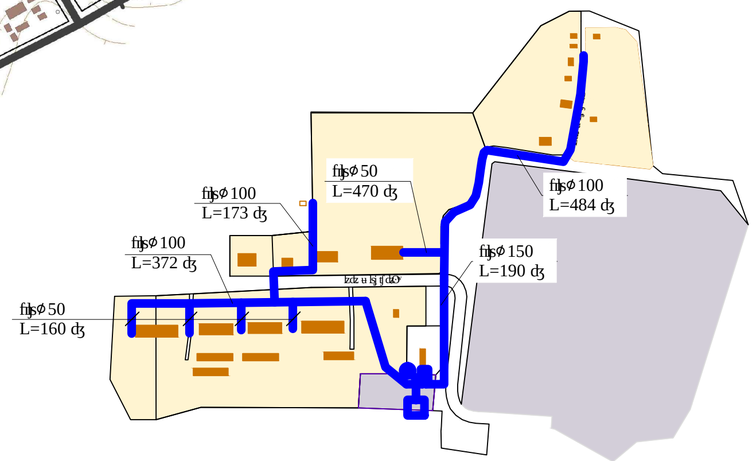

[illegible]

- [illegible] - [illegible] 70%
- [illegible] - [illegible] 5%
- [illegible]
- [illegible]
- ПЭ ⌀100 / L=400 м - [illegible]

Изм.	Кол.уч	Лист	N док	Подп.	Дата	[illegible] 148			
						[illegible]			
						[illegible]	Стадия	Лист	Листов
						[illegible]			
						[illegible] 1:5000	[illegible]		